


PROPOSED FOURTH FLOOR PLAN
GLOBE 1
 1:200@A4

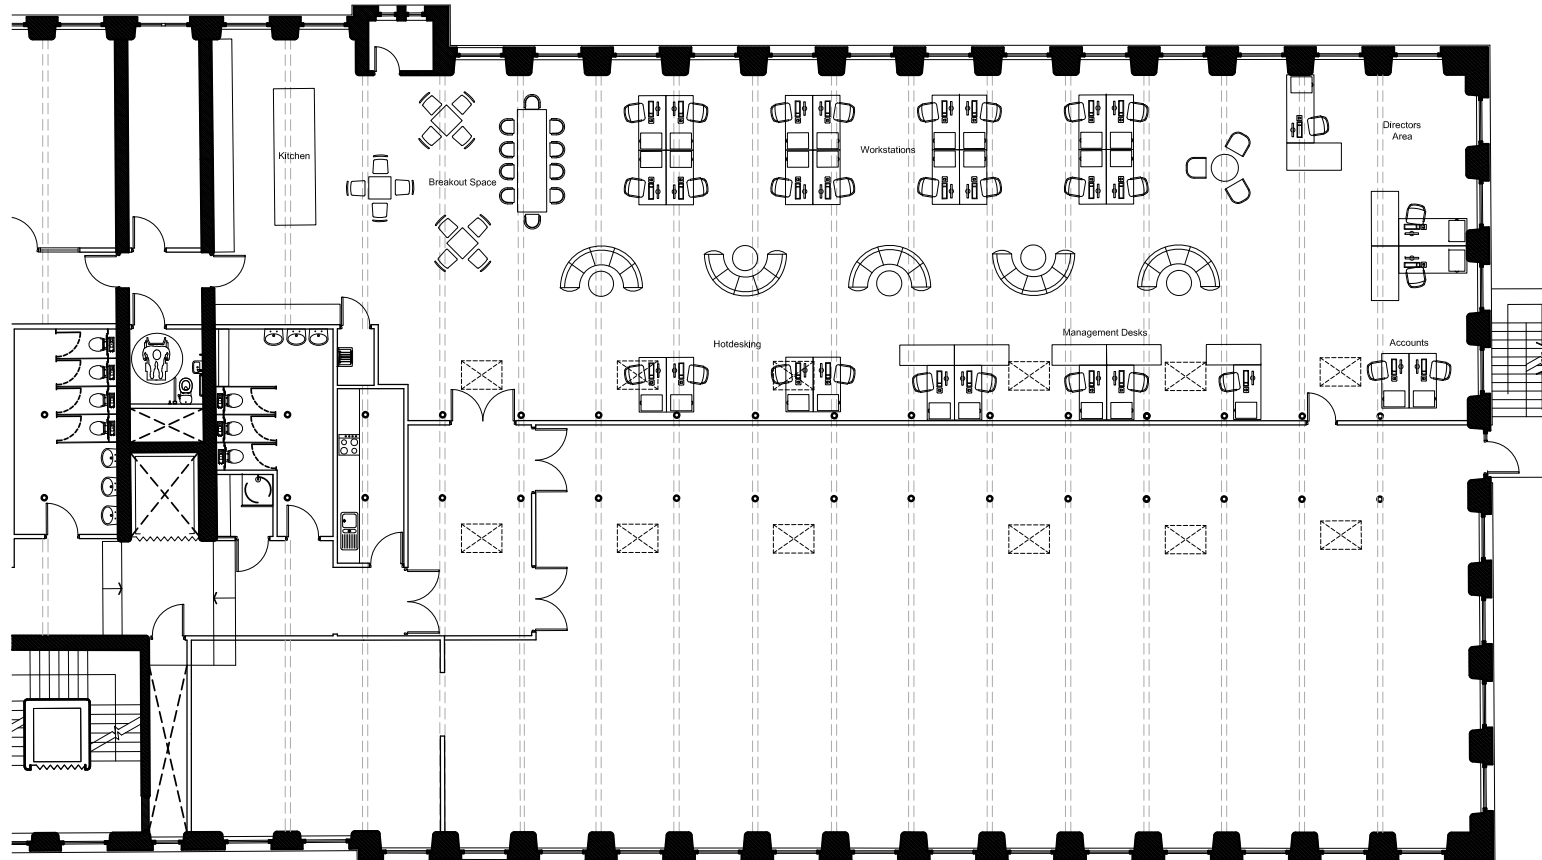

Copyright Halliday Clark Limited © 2018

The details shown on this drawing are confidential and the drawing is the exclusive property of Halliday Clark Limited. No use, copy or disclosure of the drawing may be made without our permission and it is to be returned to Halliday Clark Limited when required. Halliday Clark Limited takes no responsibility for the use of this drawing for any purpose other than for that which it was intended. All dimensions are in millimeters unless stated otherwise. All dimensions should be verified on site prior to commencement of works. Do not scale from this drawing. All works must be in accordance with British Standards, EC Standards, Health & Safety at work act & all other relevant regulations & Byelaws. Any discrepancies should be brought to the attention of Halliday Clark Limited.

NOTES

0 - 19.07.2023	JL
INITIAL ISSUE	
REVISION - DATE	DRWN CHKD

FOR INFORMATION

GLOBE MILLS
 BRIDGE STREET
 SLAITHWAITE

FOR
 HARTLEY PROPERTY GROUP
 IN CONJUNCTION WITH 3M, HUDDERSFIELD
 UNIVERSITY & KIRKLEES COUNCIL
 PROPOSED GLOBE 1 - FIT OUT WORKS
 4TH FLOOR SPACE PLAN

Scale 1:200 @ A4

HALLIDAY CLARK

ARCHITECTS

Halliday Clark Limited

21 The Grove

Hilday LS21 9LW

T 01943 604 123

E info@hallidayclark.co.uk

W hallidayclark.co.uk

Dwg. No. 333.08(-)106

Rev.