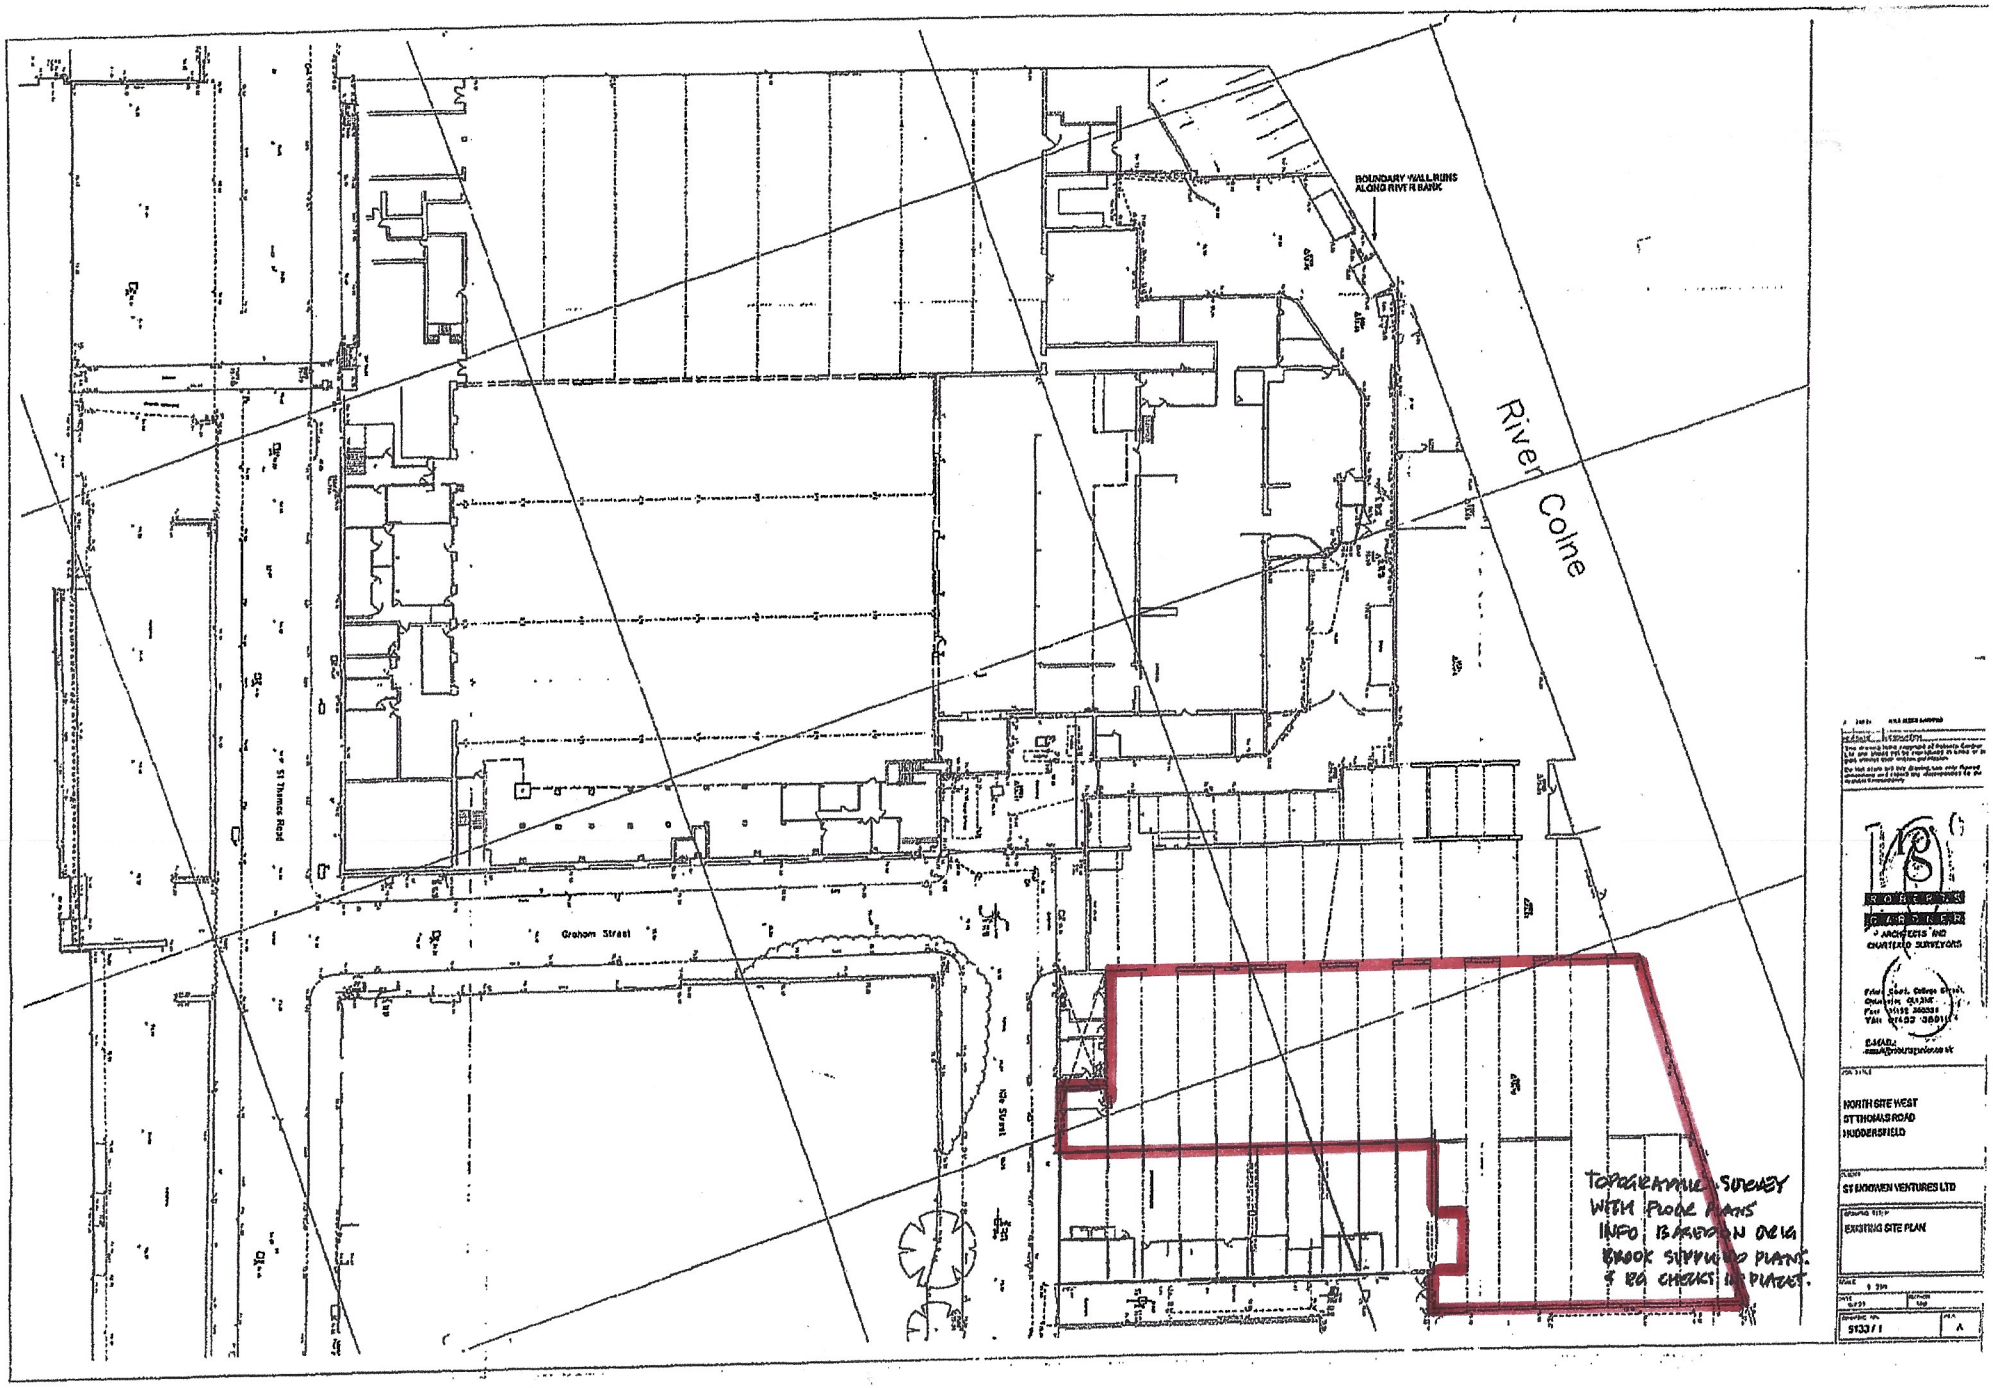
BOUNDARY WALL RUNS ALONG RIVER BANK
River Colne
St Thomas Road
Graham Street
TOPOGRAPHICAL SURVEY WITH FLOOR PLANS INFO BASED ON OVER BROOK SUPPLIED PLANS & BG CHECKS ON PLANET.
ROBERTS GARDINER
ARCHITECTS AND CHARTERED SURVEYORS
NORTH SITE WEST
ST THOMAS ROAD
HUDDERSFIELD
ST MOWEN VENTURES LTD
EXISTING SITE PLAN
5133/1
A