


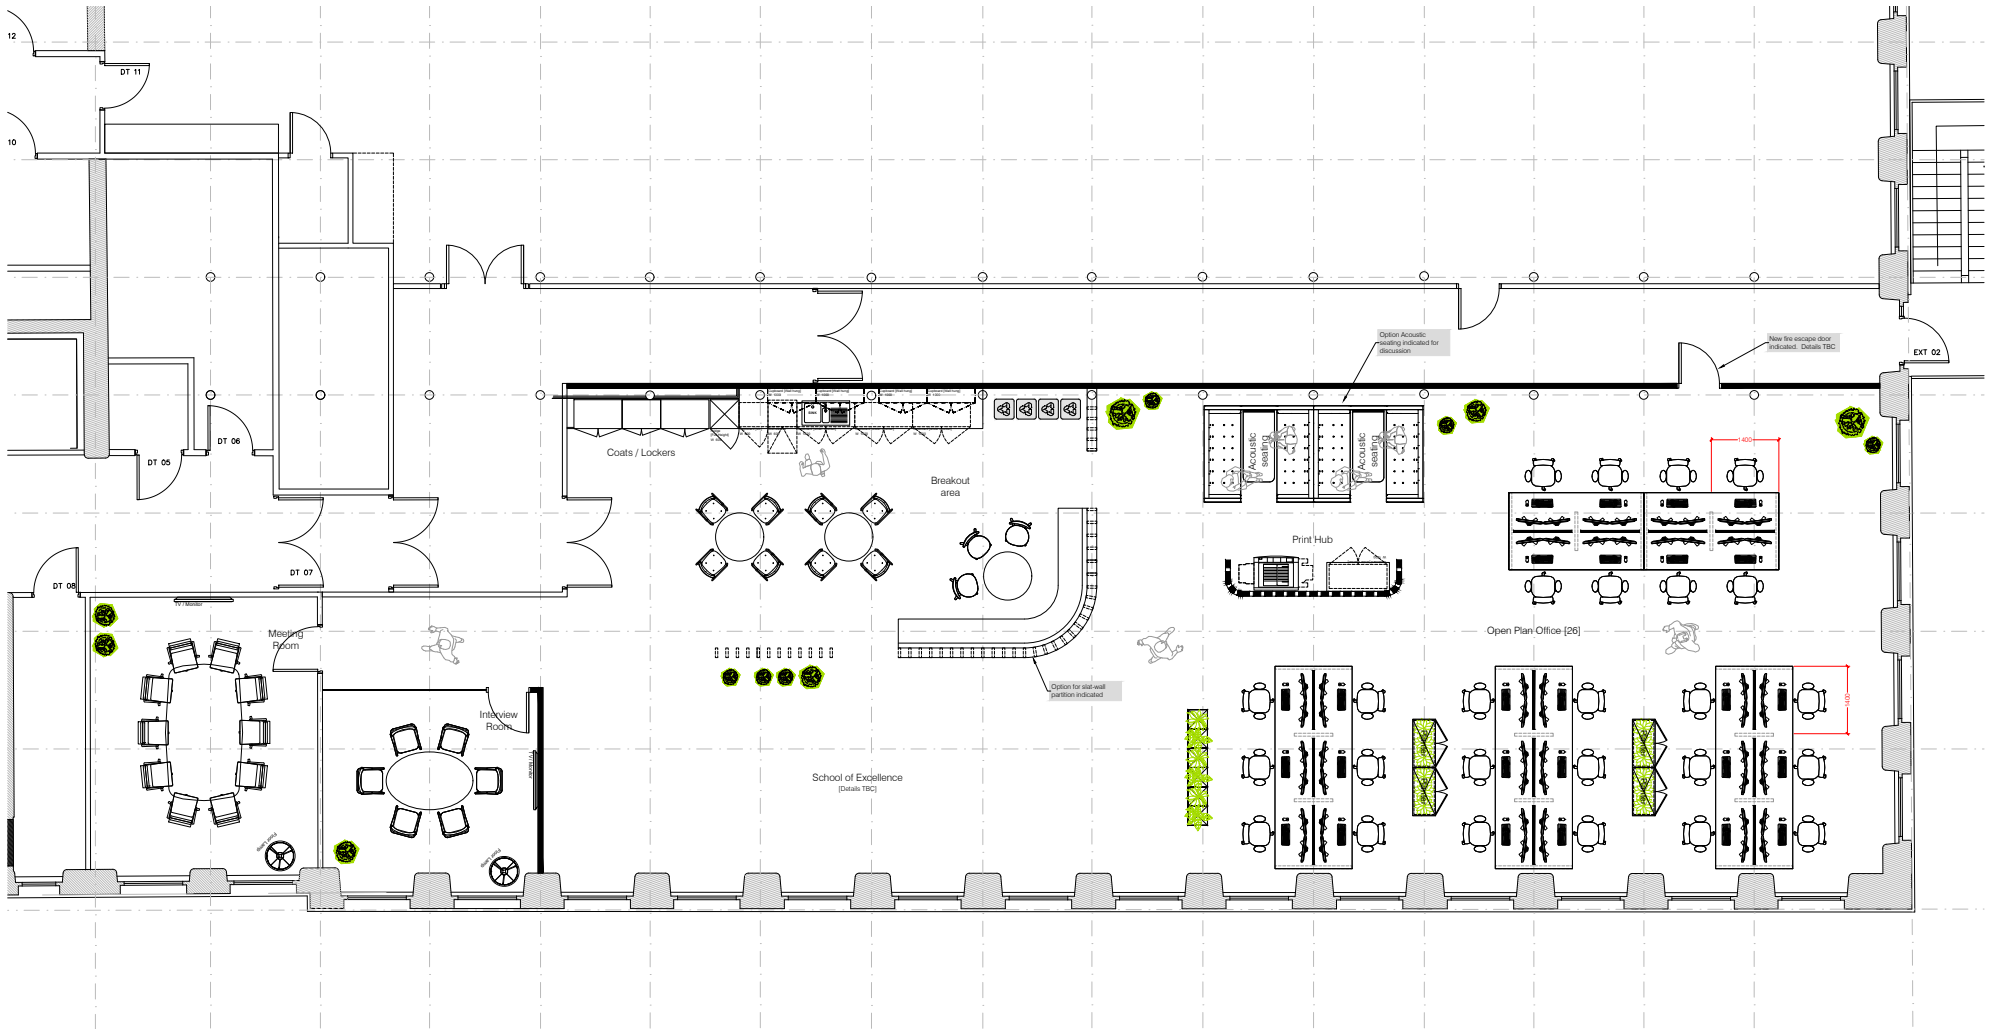

SKETCH LAYOUT 01

Globe Mill / Level+4

DRAFT

Quality Assurance Procedures

1. The drawings are the property of Eden Interiors Ltd. and shall remain the property of Eden Interiors Ltd. until the drawings are fully paid for.
2. Layout subject to building control approval
3. Any area figures indicated are strictly approximate and must not be used to form the basis for any lease or rental agreements. All area figures must be confirmed by a surveyor qualified to do so

Rev	Description	Date	By

Client

TBC

Project

The Globe Mill, Slough, HD7 5JN
Level +4

Drawing

SKETCH LAYOUT 01

CLIENTS SIGN

Designer PDB
Date 2024-04-18
Rev
Scale 1:50 at A1
Title 994-EDM-MB1_GA01.dwg
Level Tab 104 [R001]



Eden Interiors Solutions Ltd
25, St. Andrew's Park
London, EC2A 4AP
T: 0207 188 2071
email: info@edeninteriors.com
website: www.edeninteriors.com